

LEGEND

| | |
|---|---------------------------------------|
| ⊕ | RECESSED / OUTBOW / PINHOLE DOWNLIGHT |
| ⊗ | ADJUSTABLE DOWNLIGHT / WALL WASHER |
| ⊙ | PENDANT LAMP / CHANDELIER |
| ⊕ | TABLE LAMP |
| ⊕ | FLOOR STANDING LAMP |
| ⊕ | WALL LAMP / WALL SCONCE |
| ⊕ | RECESSED WALL LAMP / STEP LIGHT |
| ⊕ | UNDERWATER RECESSED WALL LAMP |
| ⊕ | UPLIGHT / FLOOD LIGHT |
| ⊕ | UNDERWATER UPLIGHT / FLOOD LIGHT |
| ⊕ | LINEAR LIGHT |
| ⊕ | BOLLARD LIGHT / INDICATOR LIGHT |
| ⊕ | TRACK LIGHT |

DRAWING BY

dharmawan

PT. DHARMAWAN TECHNOLOGIES

PLAZA KEBON JERUK BLOK D 1-4,
JL. RAYA PEJUANGAN
TOMANG TOL KEBON JERUK, JAKARTA 11530

PH : +62 (21) 530 7377, 530 7373
FAX : +62 (21) 530 737

WWW.DHARMAWAN.CO.ID

PROJECT:

**PAKUBUWONO
SPRING**

CLIENT:

DET :


RCP

DATE :

APPROVED :

CHECKED :

DRAWING NUMBER:

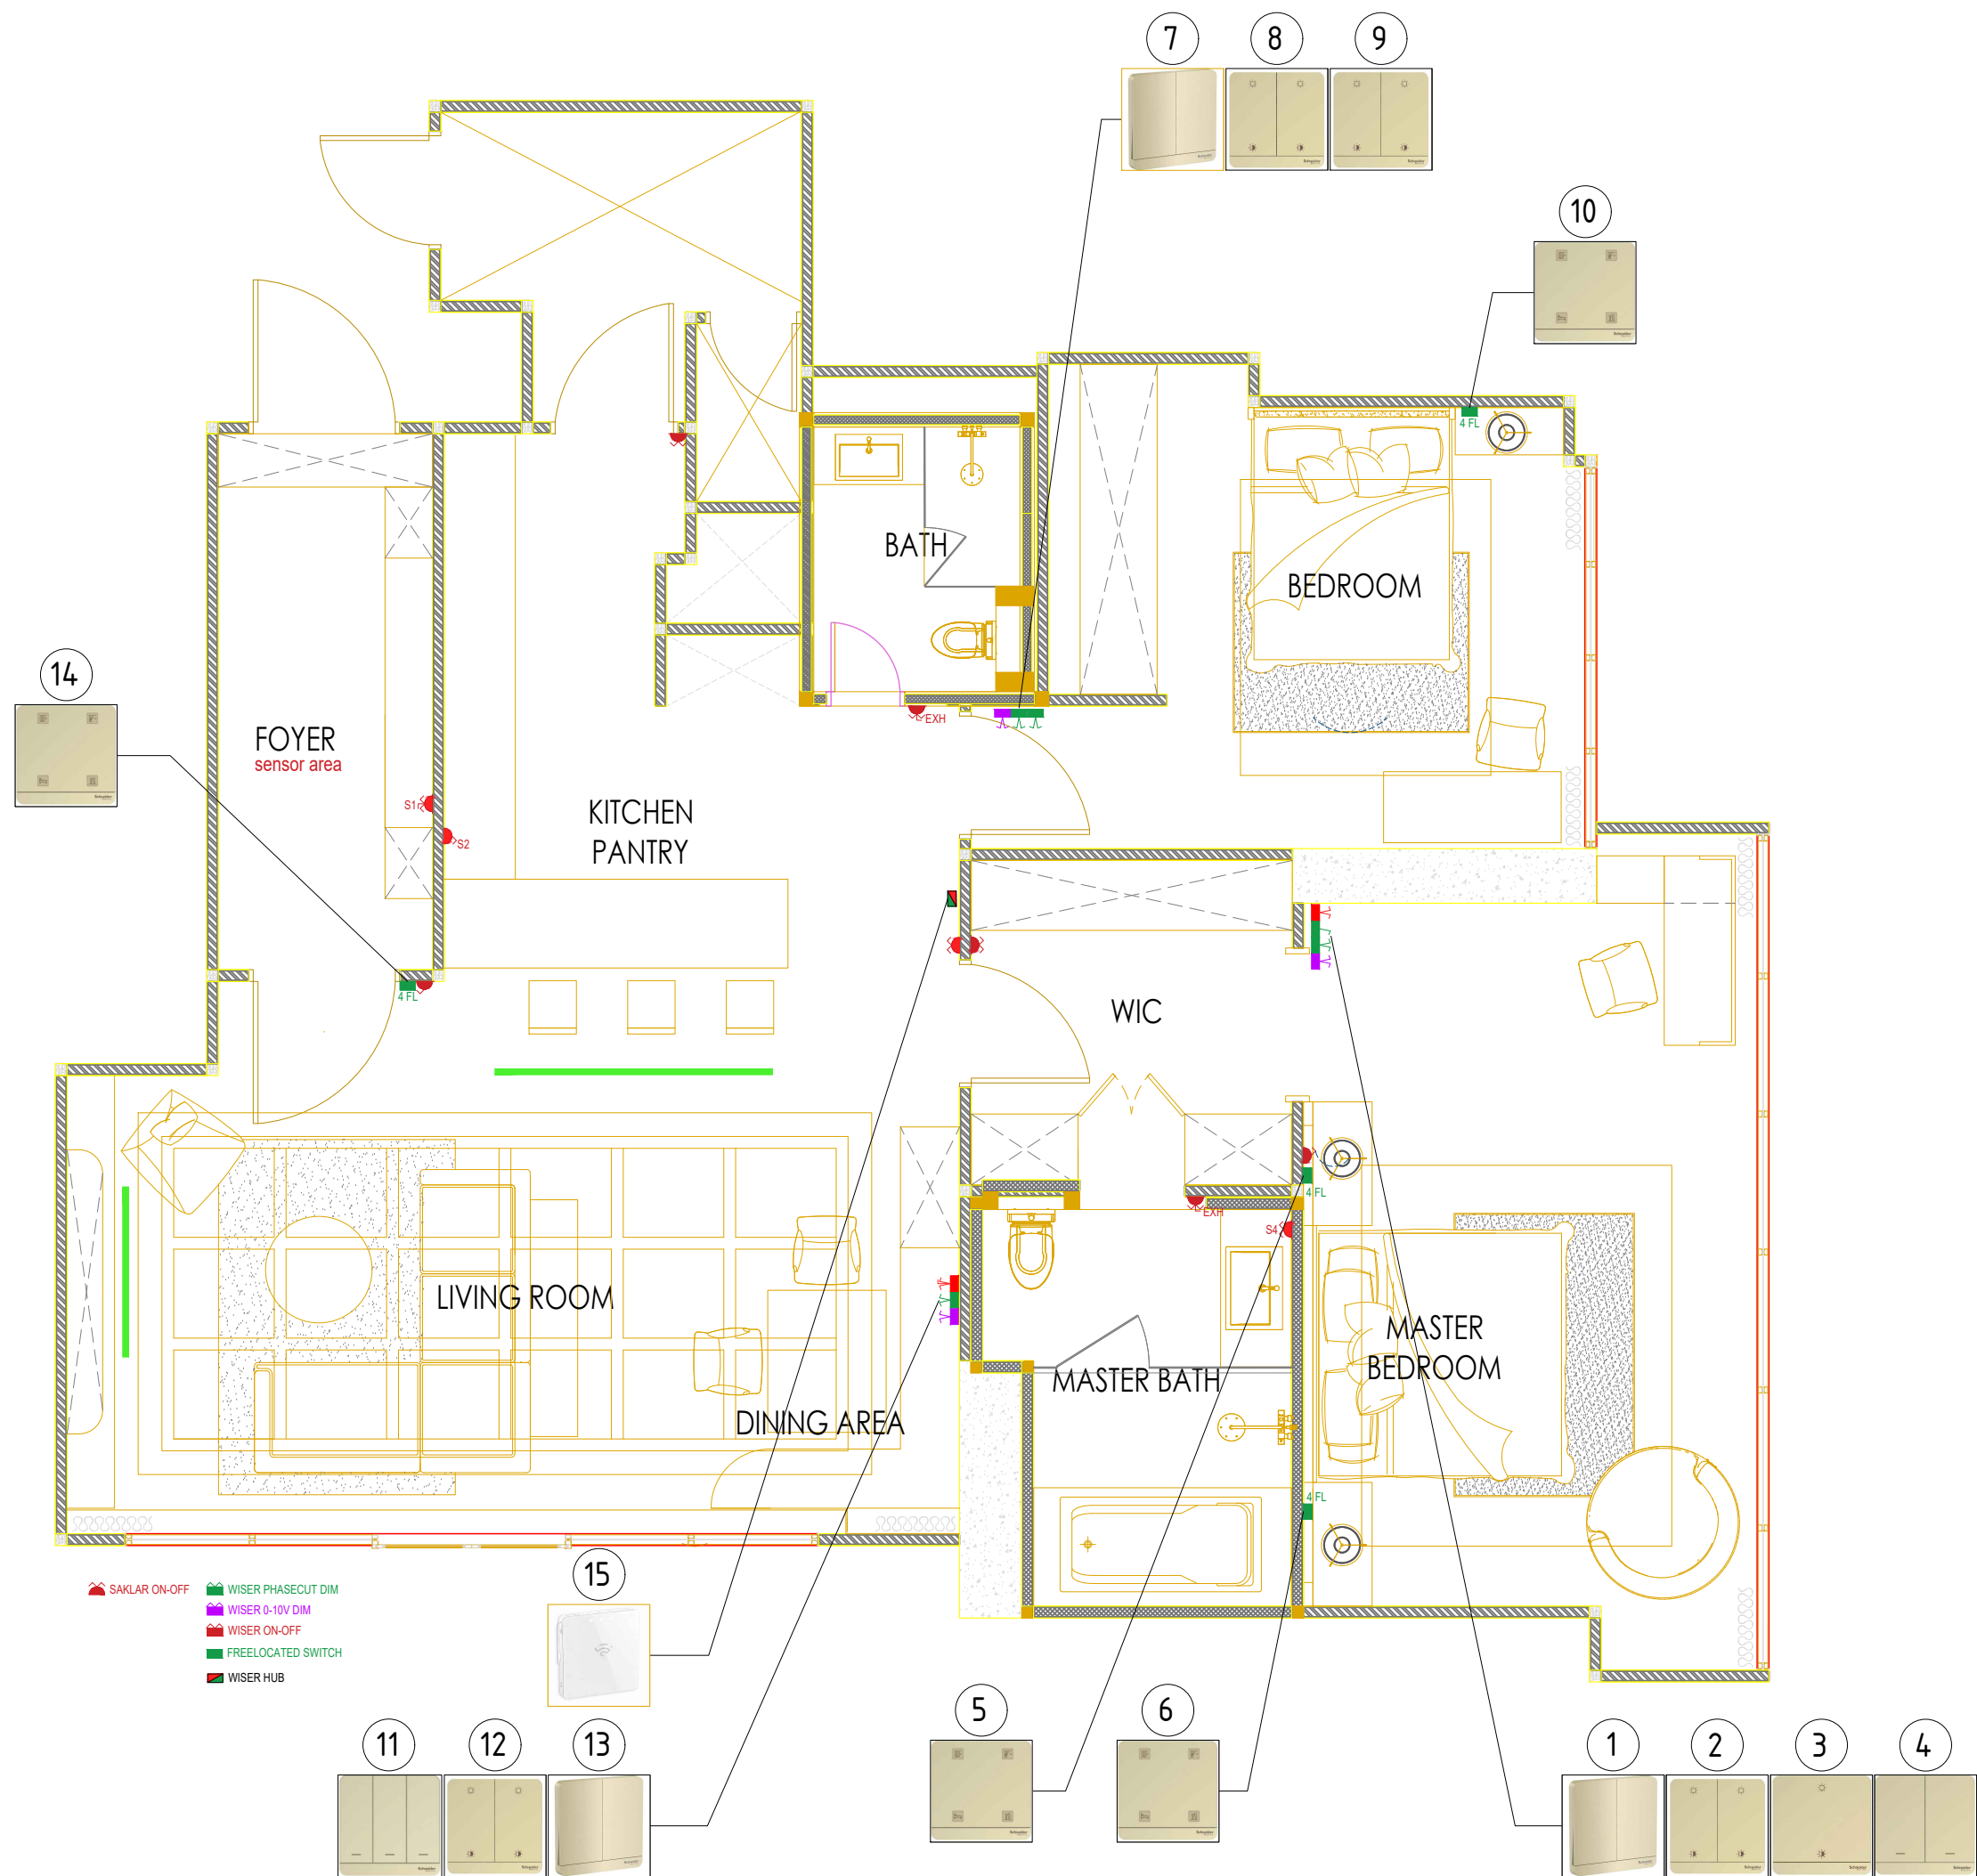

| LEGEND | |
|--------|---------------------------------------|
| | RECESSED / OUTBOW / PINHOLE DOWNLIGHT |
| | ADJUSTABLE DOWNLIGHT / WALL WASHER |
| | PENDANT LAMP / CHANDELIER |
| | TABLE LAMP |
| | FLOOR STANDING LAMP |
| | WALL LAMP / WALL SCONCE |
| | RECESSED WALL LAMP / STEP LIGHT |
| | UNDERWATER RECESSED WALL LAMP |
| | UPLIGHT / FLOOD LIGHT |
| | UNDERWATER UPLIGHT / FLOOD LIGHT |
| | LINEAR LIGHT |
| | BOLLARD LIGHT / INDICATOR LIGHT |
| | TRACK LIGHT |
| | |
| | SINGLE SWITCH |
| | DOUBLE SWITCH |
| | POWER OUTLET |
| | POWER OUTLET INT. |
| | DIMMER KONVENSIONAL |
| | SINGLE SWITCH HOTEL |
| | DOUBLE SWITCH HOTEL |
| | TELP |
| | DATA |
| | TV |

DRAWING BY



PT. DHARMAWAN TECHNOLOGIES

PLAZA KEBON JERUK BLOK D 1-4,
JL. RAYA PEJUANGAN
TOMANG TOL KEBON JERUK, JAKARTA 11530
PH : +62 (21) 530 7377, 530 7373
FAX : +62 (21) 530 737

WWW.DHARMAWAN.CO.ID

PROJECT:

PAKUBUWONO
SPRING

CLIENT:

DET :

KEYPAD

DATE :

APPROVED :

CHECKED :

DRAWING NUMBER: